1 A1301 **NORTH ELEVATION**

A1 SCALE 1 : 100

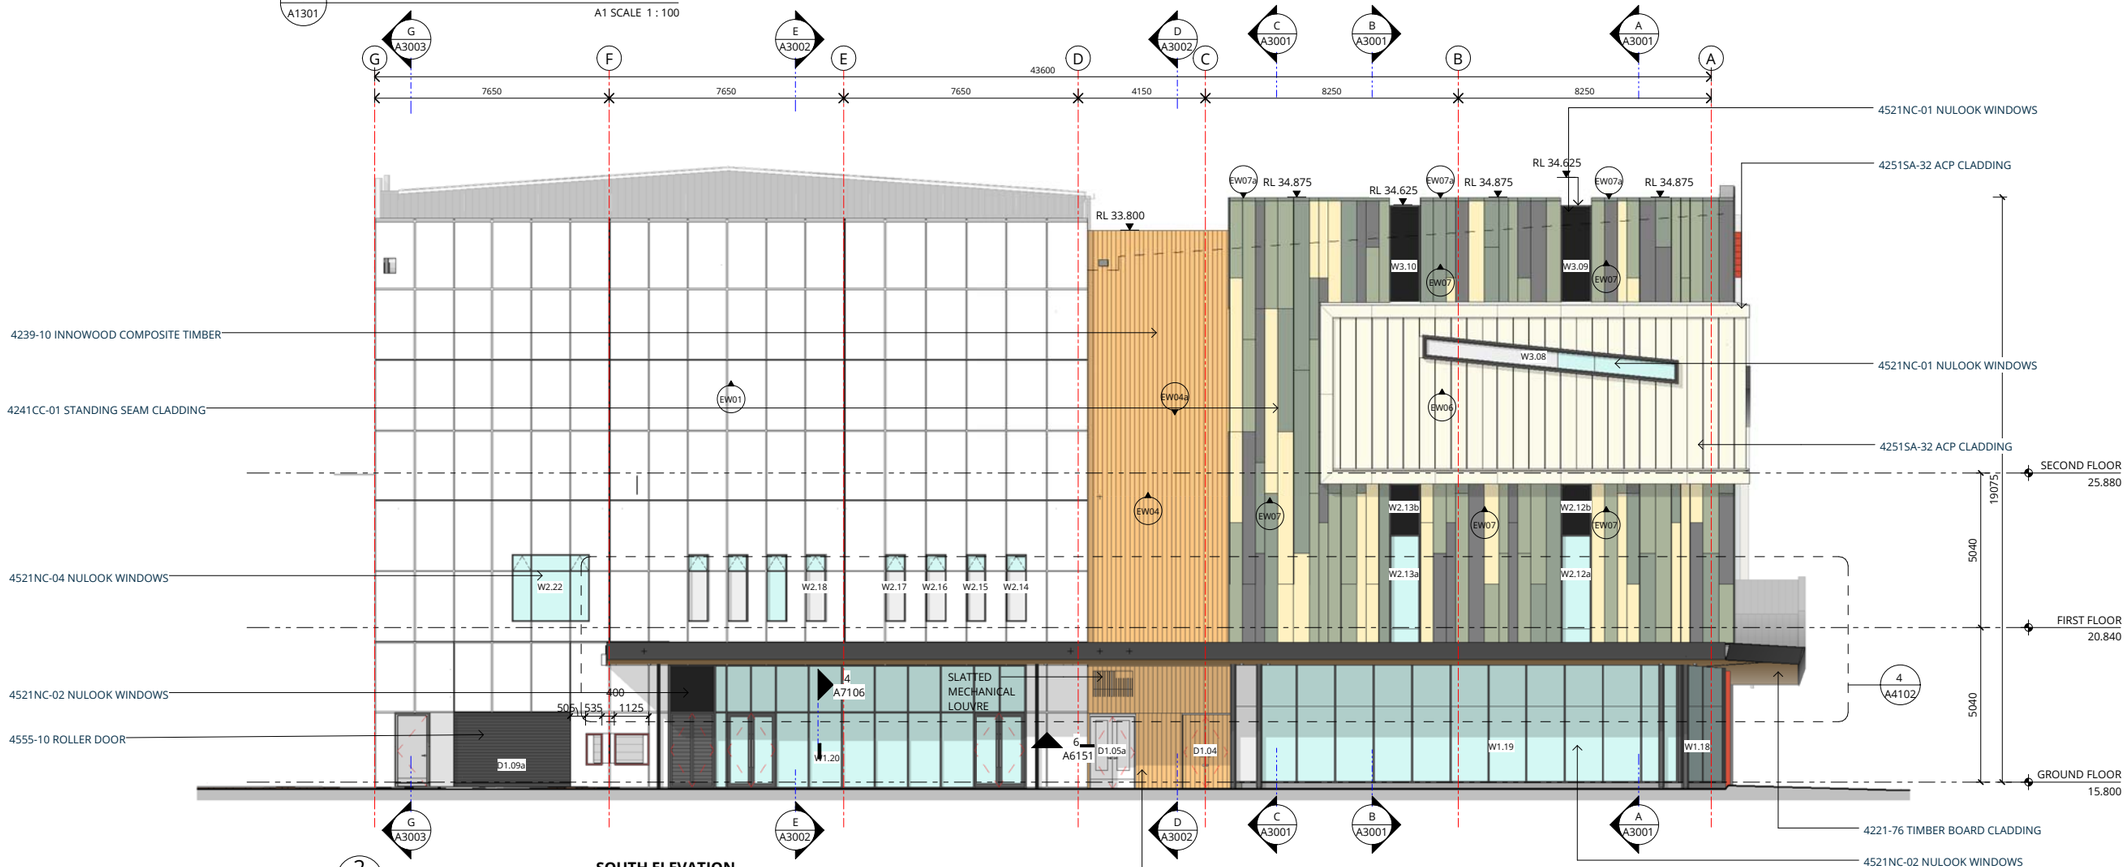

2 A5685 **SOUTH ELEVATION**

A1 SCALE 1 : 100

8/05/2018 10:34:59 AM
C:\Revit Local Files\0281-002_Hoyts Colombo St_CENTRAL (2017)_liamd@ignitearchitects.com.rvt

IGNITE Architects Limited
Level 1, 50 Victoria Street
PO BOX 21123 , Edgeware,
Christchurch 8143

t +64 3 903 2740
e office@ignitearchitects.com
w www.ignitearchitects.com

All rights reserved. This work remains the property of IGNITE Architects Ltd and cannot be reproduced or copied in whole or in part by any means without the wrtten permission of IGNITE Architects Ltd. Any licence express or implied, to the terms of the use this document for any purpose whatsoever is restricted to the terms of the written agreement between IGNITE Architects Ltd and the instructing party.

Rev	Description	By	Date
C	Fire RFI 2 & WIP		17.04.04
D	WIP Set		17.05.08
E	Fire RFI		17.05.10
01	CONSTRUCTION		17.06.13
F	Facade Review Update		17.07.04
02	CONSTRUCTION		17.07.28
03	CLADDING & AWNING UPDATE		17.10.02
04	AMENDED FOR RESOURCE CONSENT		17.11.02
G	C & Co Council RFI		18.01.19

INFORMATION

NOTES

Calder Stewart
HOYTS

PROJECT NAME
HOYTS EntX
617-649 COLOMBO STREET, CHRISTCHURCH

Drawing Title
NORTH & SOUTH ELEVATIONS

SCALE 1 : 100 @ A1

Architect	Drawn	Checked
IA	IA	IA

Project Commenced | Size

Project Number	Drawing Number	Rev
0281-002	A2001	G