TOILET LAYOUT

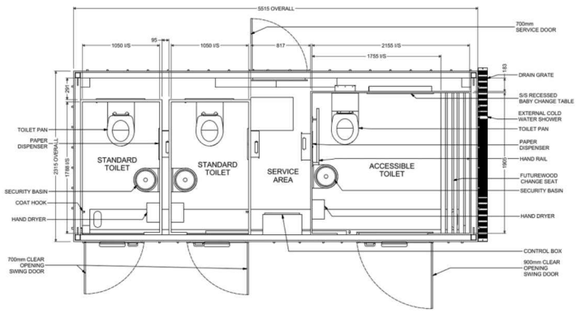

ARTIST IMPRESSION

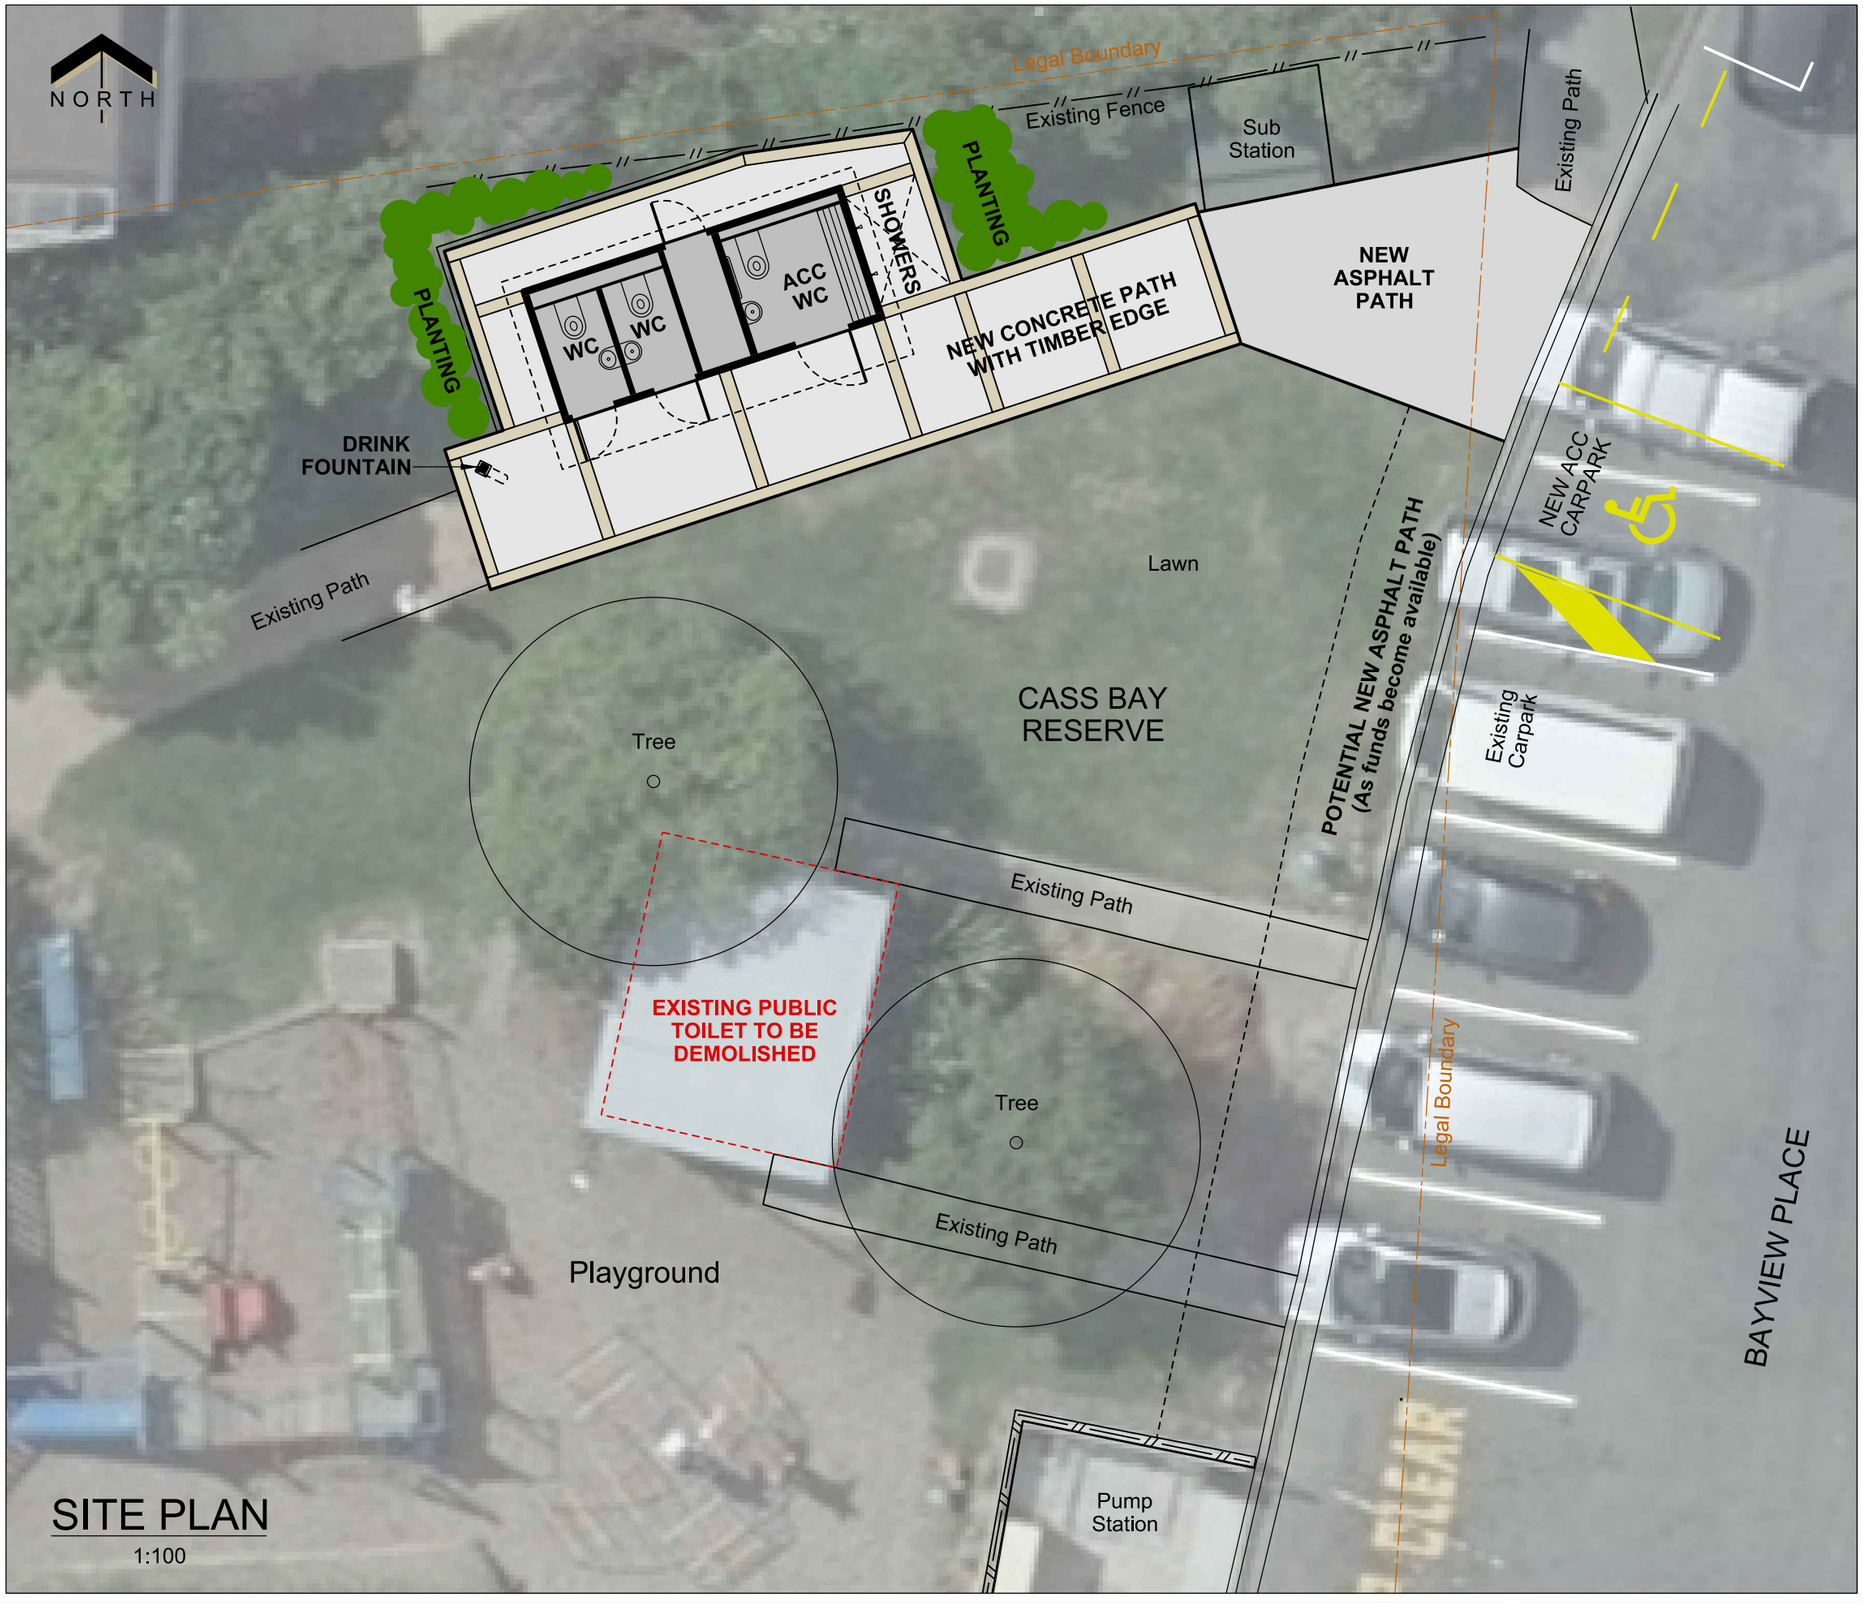

SITE PLAN

1:100

© Copyright Christchurch City Council / Aerial Photography Creative Commons Attribution 3.0 New Zealand License

Original size mm 0 10 50 100

Christchurch City Council

CASS BAY RESERVE TOILET RENEWAL

For Community Board Approval

0 5 10

SCALE (m) 1:100@A3

Revision 2

Original Plan Size: A3

ISSUE. 1 26/08/2019

AD170701 CP503429-06